


CITY OF PROHIBITION FALLS
ROARING RIVER IMPROVEMENT PROJECT
1924
MORE PROGRESS • LESS QUESTIONS


OVERAL SITE PLAN
SCALE: 1" = 100'

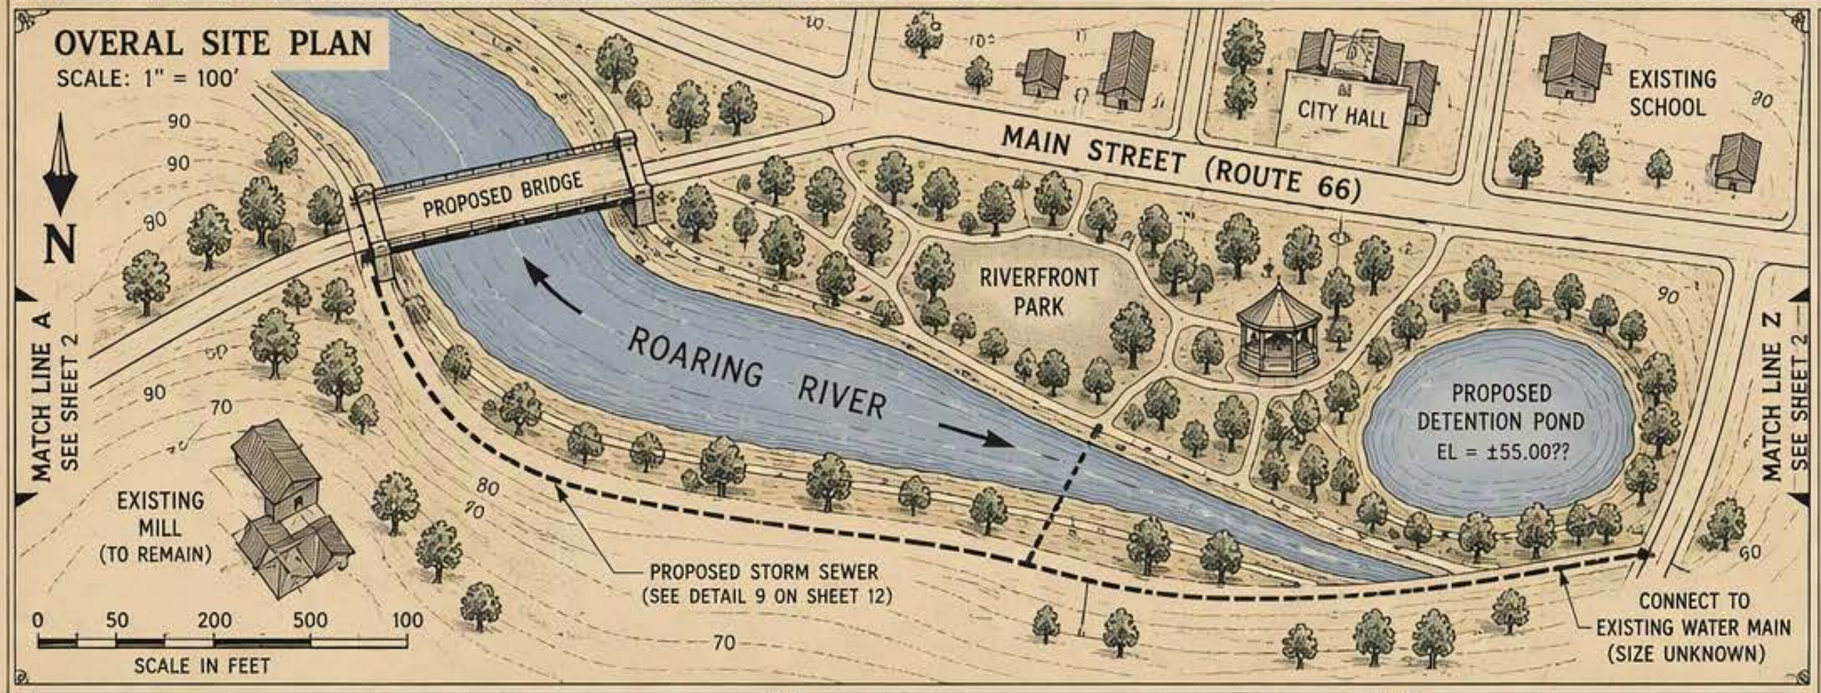


GENERAL NOTES:

1. ALL DIMENSIONS SHALL BE FIELD VERIFIED PRIOR TO CONSTRUCTION.
2. CONTRACTOR SHALL VERIFY EXISTING CONDITIONS AND REPORT ANY DISCREPANCIES TO THE ENGINEER.
3. EXISTING UTILITIES ARE SHOWN FROM AVAILABLE RECORDS AND HAVE NOT BEEN FIELD VERIFIED.
4. ALL ELEVATIONS ARE REFERENCED TO THE PROJECT DATUM SHOWN ON THE PLANS.
5. DO NOT SCALE DRAWINGS. WRITTEN DIMENSIONS SHALL GOVERN.
6. ALL PIPE SHALL FLOW IN THE DIRECTION OF THE ARROWS WHETHER GRAVITY ALLOWS IT OR NOT.
7. EXISTING TREES SHALL BE REMOVED AND PRESERVED.
8. CONTRACTOR SHALL MAINTAIN TRAFFIC IN ACCORDANCE WITH THE APPROVED TRAFFIC CONTROL PLAN.
9. BENCHMARK ELEVATION = 100.00 ± MAYBE.
10. DETENTION POND SHALL DRAIN NATURALLY. OUTLET STRUCTURE NOT REQUIRED.
11. ALL CONCRETE SHALL HAVE A MINIMUM COMPRESSIVE STRENGTH OF 4,000 PSI AT 28 DAYS.
12. WATER MAIN SIZE TO BE DETERMINED AFTER INSTALLATION.
13. STORM SEWER PIPE SHALL CONFORM TO THE MATERIAL SPECIFICATIONS INDICATED ON THE PLANS.
14. RIPRAP SHALL BE PLACED WITH SMOOTHEST SIDE FACING OUT FOR APPEARANCE.
15. ALL CONTOURS ARE APPROXIMATE AND SHOULD NOT BE RELIED UPON.
16. CONTRACTOR SHALL NOTIFY ENGINEER OF ANY DISCREPANCIES AFTER COMPLETION OF WORK.
17. FIELD CHANGES SHALL NOT BE MADE WITHOUT APPROVAL. ALL NECESSARY FIELD CHANGES SHALL BE MADE.
18. PROPOSED BRIDGE SHALL SUPPORT HORSE TRAFFIC, MOTOR CARS, AND REASONABLE OPTIMISM.
19. ALL WORK SHALL CONFORM TO THE LATEST EDITION OF APPLICABLE CITY STANDARDS.
20. ANY ERRORS OR OMISSIONS SHALL BE CONSIDERED INTENTIONAL.
21. THIS PLAN IS PRELIMINARY, FINAL, AND AS-BUILT.
22. CONTRACTOR SHALL COMPLY WITH ALL APPLICABLE SAFETY REGULATIONS.
23. INSTALL CURB TO A DEPTH OF 3 FEET INCHES.
24. CONTRACTOR SHALL COORDINATE WORK WITH ALL UTILITY OWNERS.
25. ENGINEER RESERVES THE RIGHT TO CHANGE HIS MIND.


PROFILE – MAIN STREET
HORIZ. SCALE: 1" = 100' VERT. SCALE: 1" = 20'

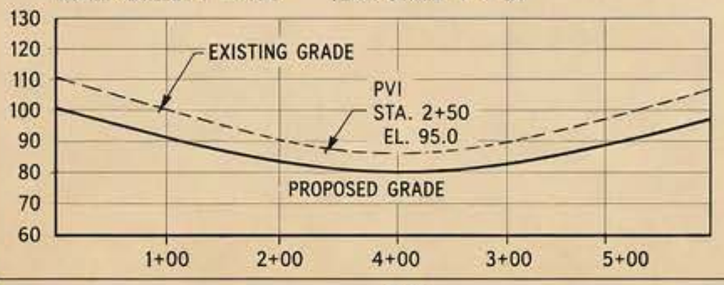


TYPICAL ROADWAY SECTION
SCALE: ½" = 1'-0"

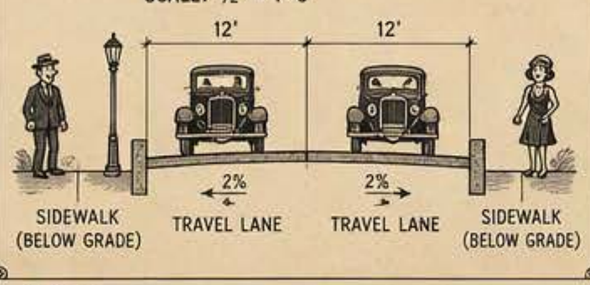


STORM SEWER DETAIL
SCALE: 1" = 5'

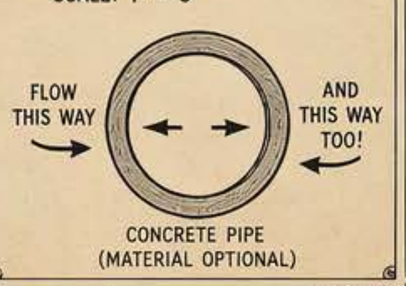

RETAINING WALL DETAIL
SCALE: 1" = 5'

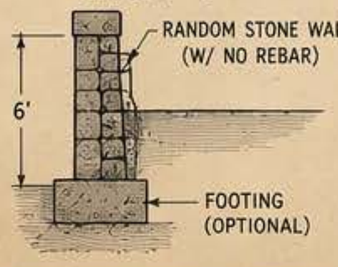

RIPRAP DETAIL
SCALE: 1" = 5'

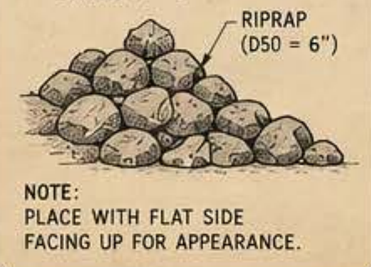

NOTE:
PLACE WITH FLAT SIDE
FACING UP FOR APPEARANCE.



CITY OF PROHIBITION FALLS
DEPARTMENT OF PUBLIC WORKS

DRAWN BY:	J.R.B.
CHECKED BY:	J.R.B.
APPROVED BY:	J.R.B.
DATE:	MAY 12, 1924
REVISED:	MAY 11, 1924

SHEET 1 OF 1 OF 3

CITY OF PROHIBITION FALLS
CIVITAS IN PROGRESS

"Water Today
"Whiskey Tomorrow!"